



LEVEL 2 FLOOR PLAN

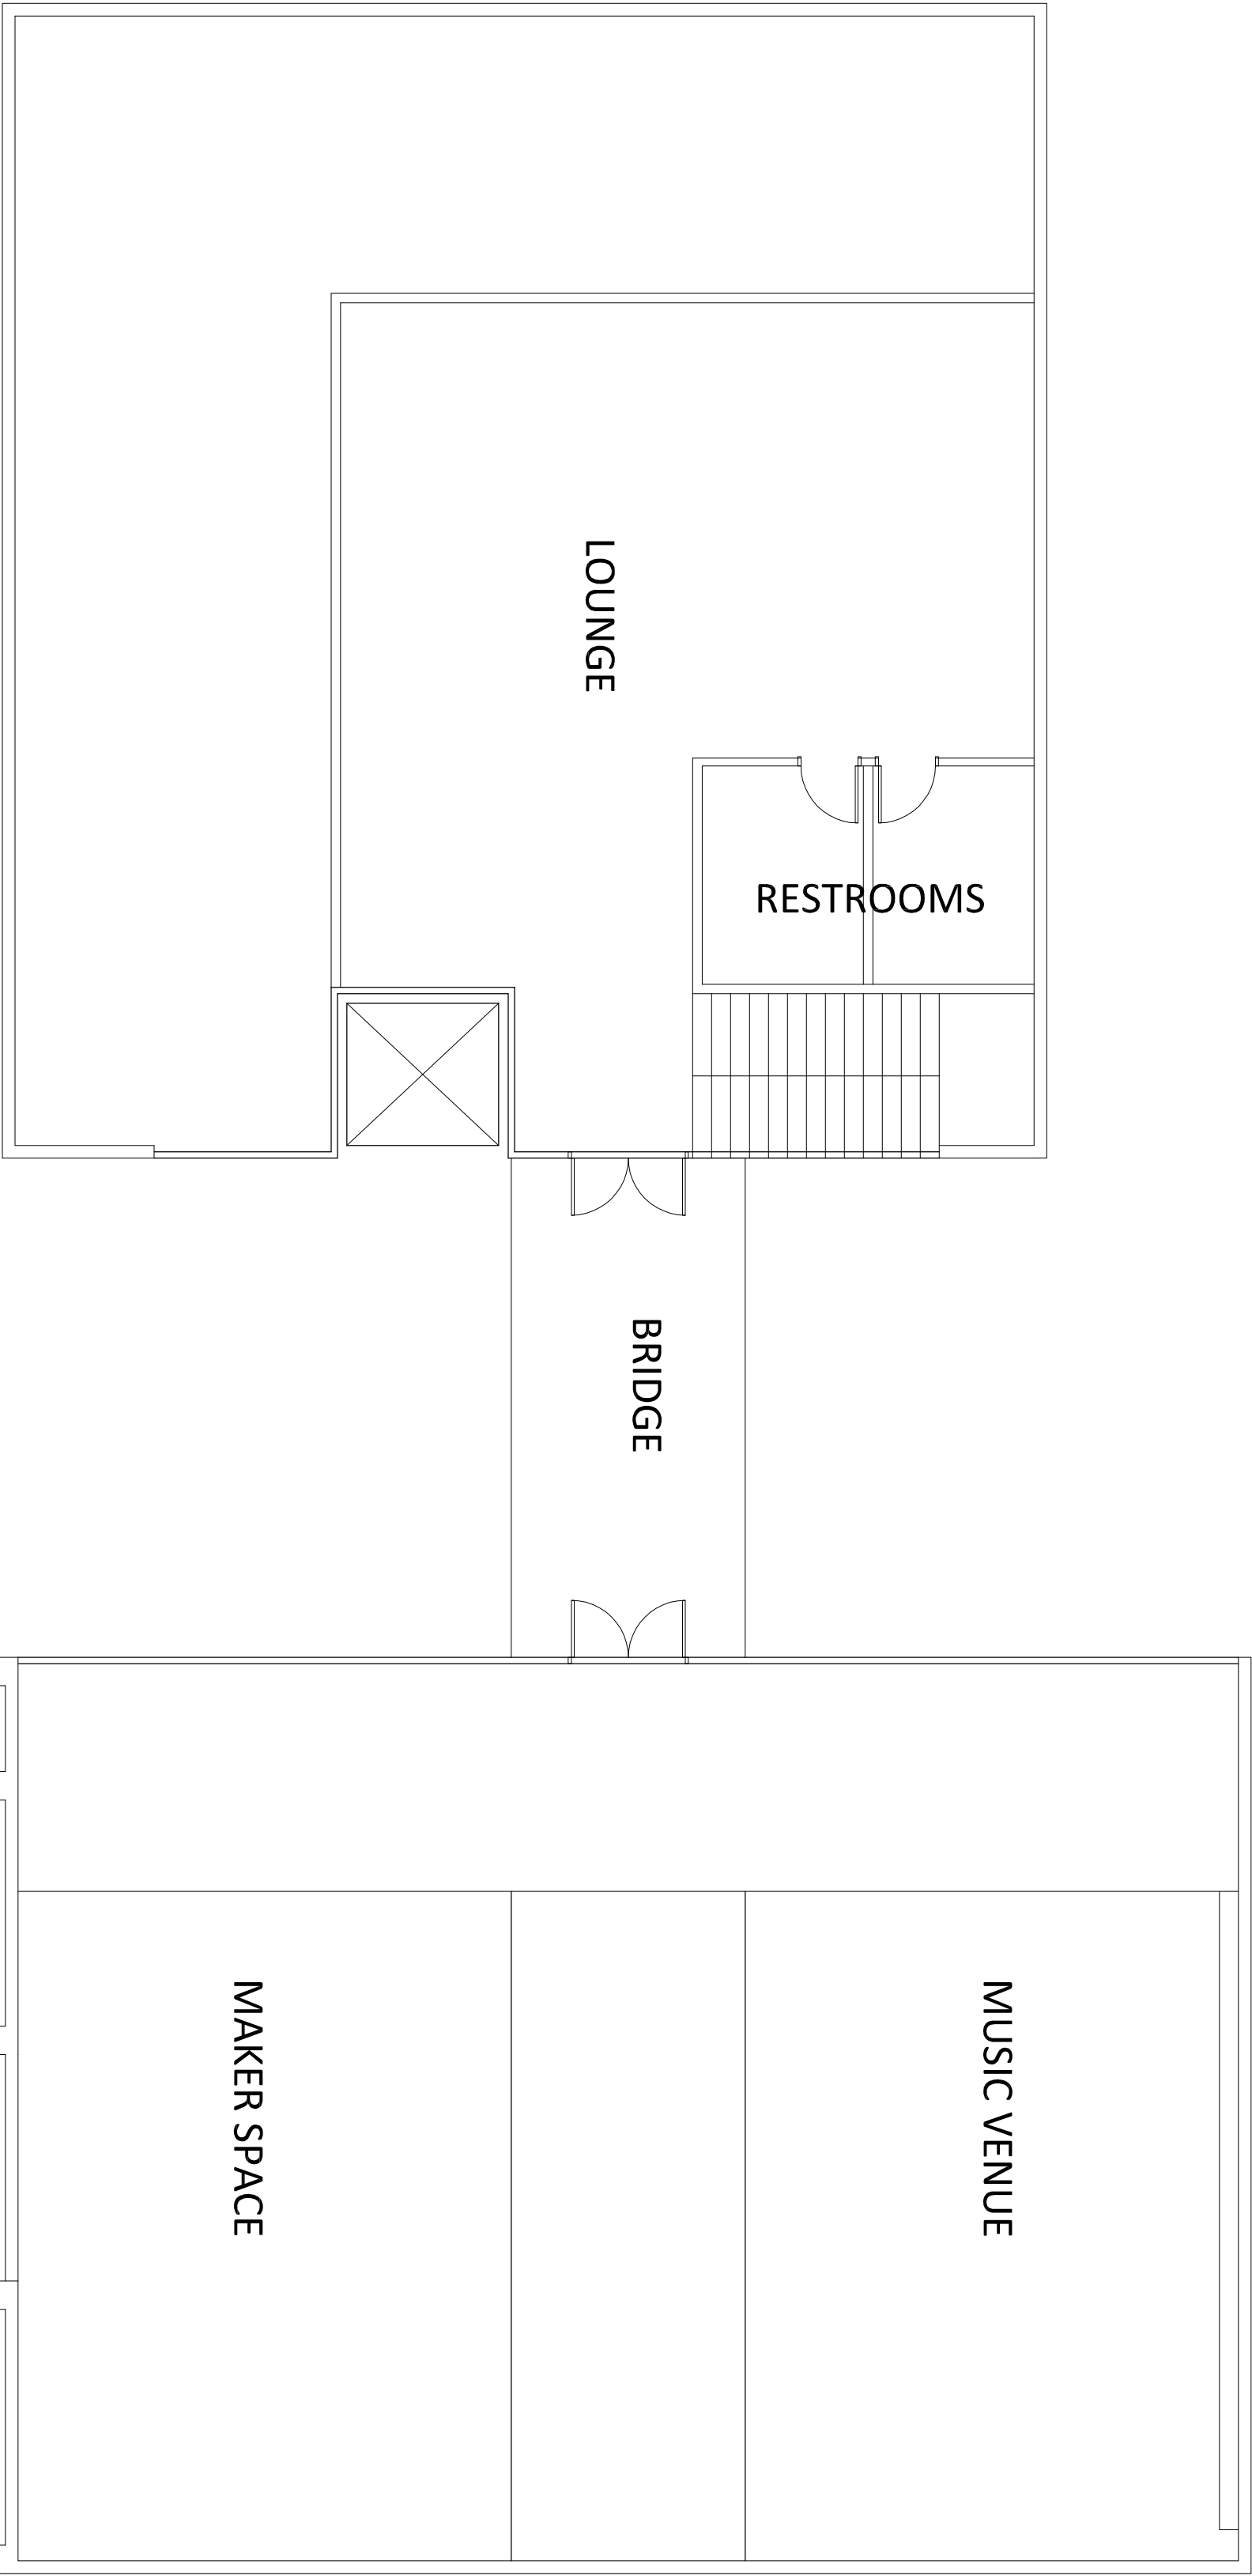

LEVEL 1 FLOOR PLAN

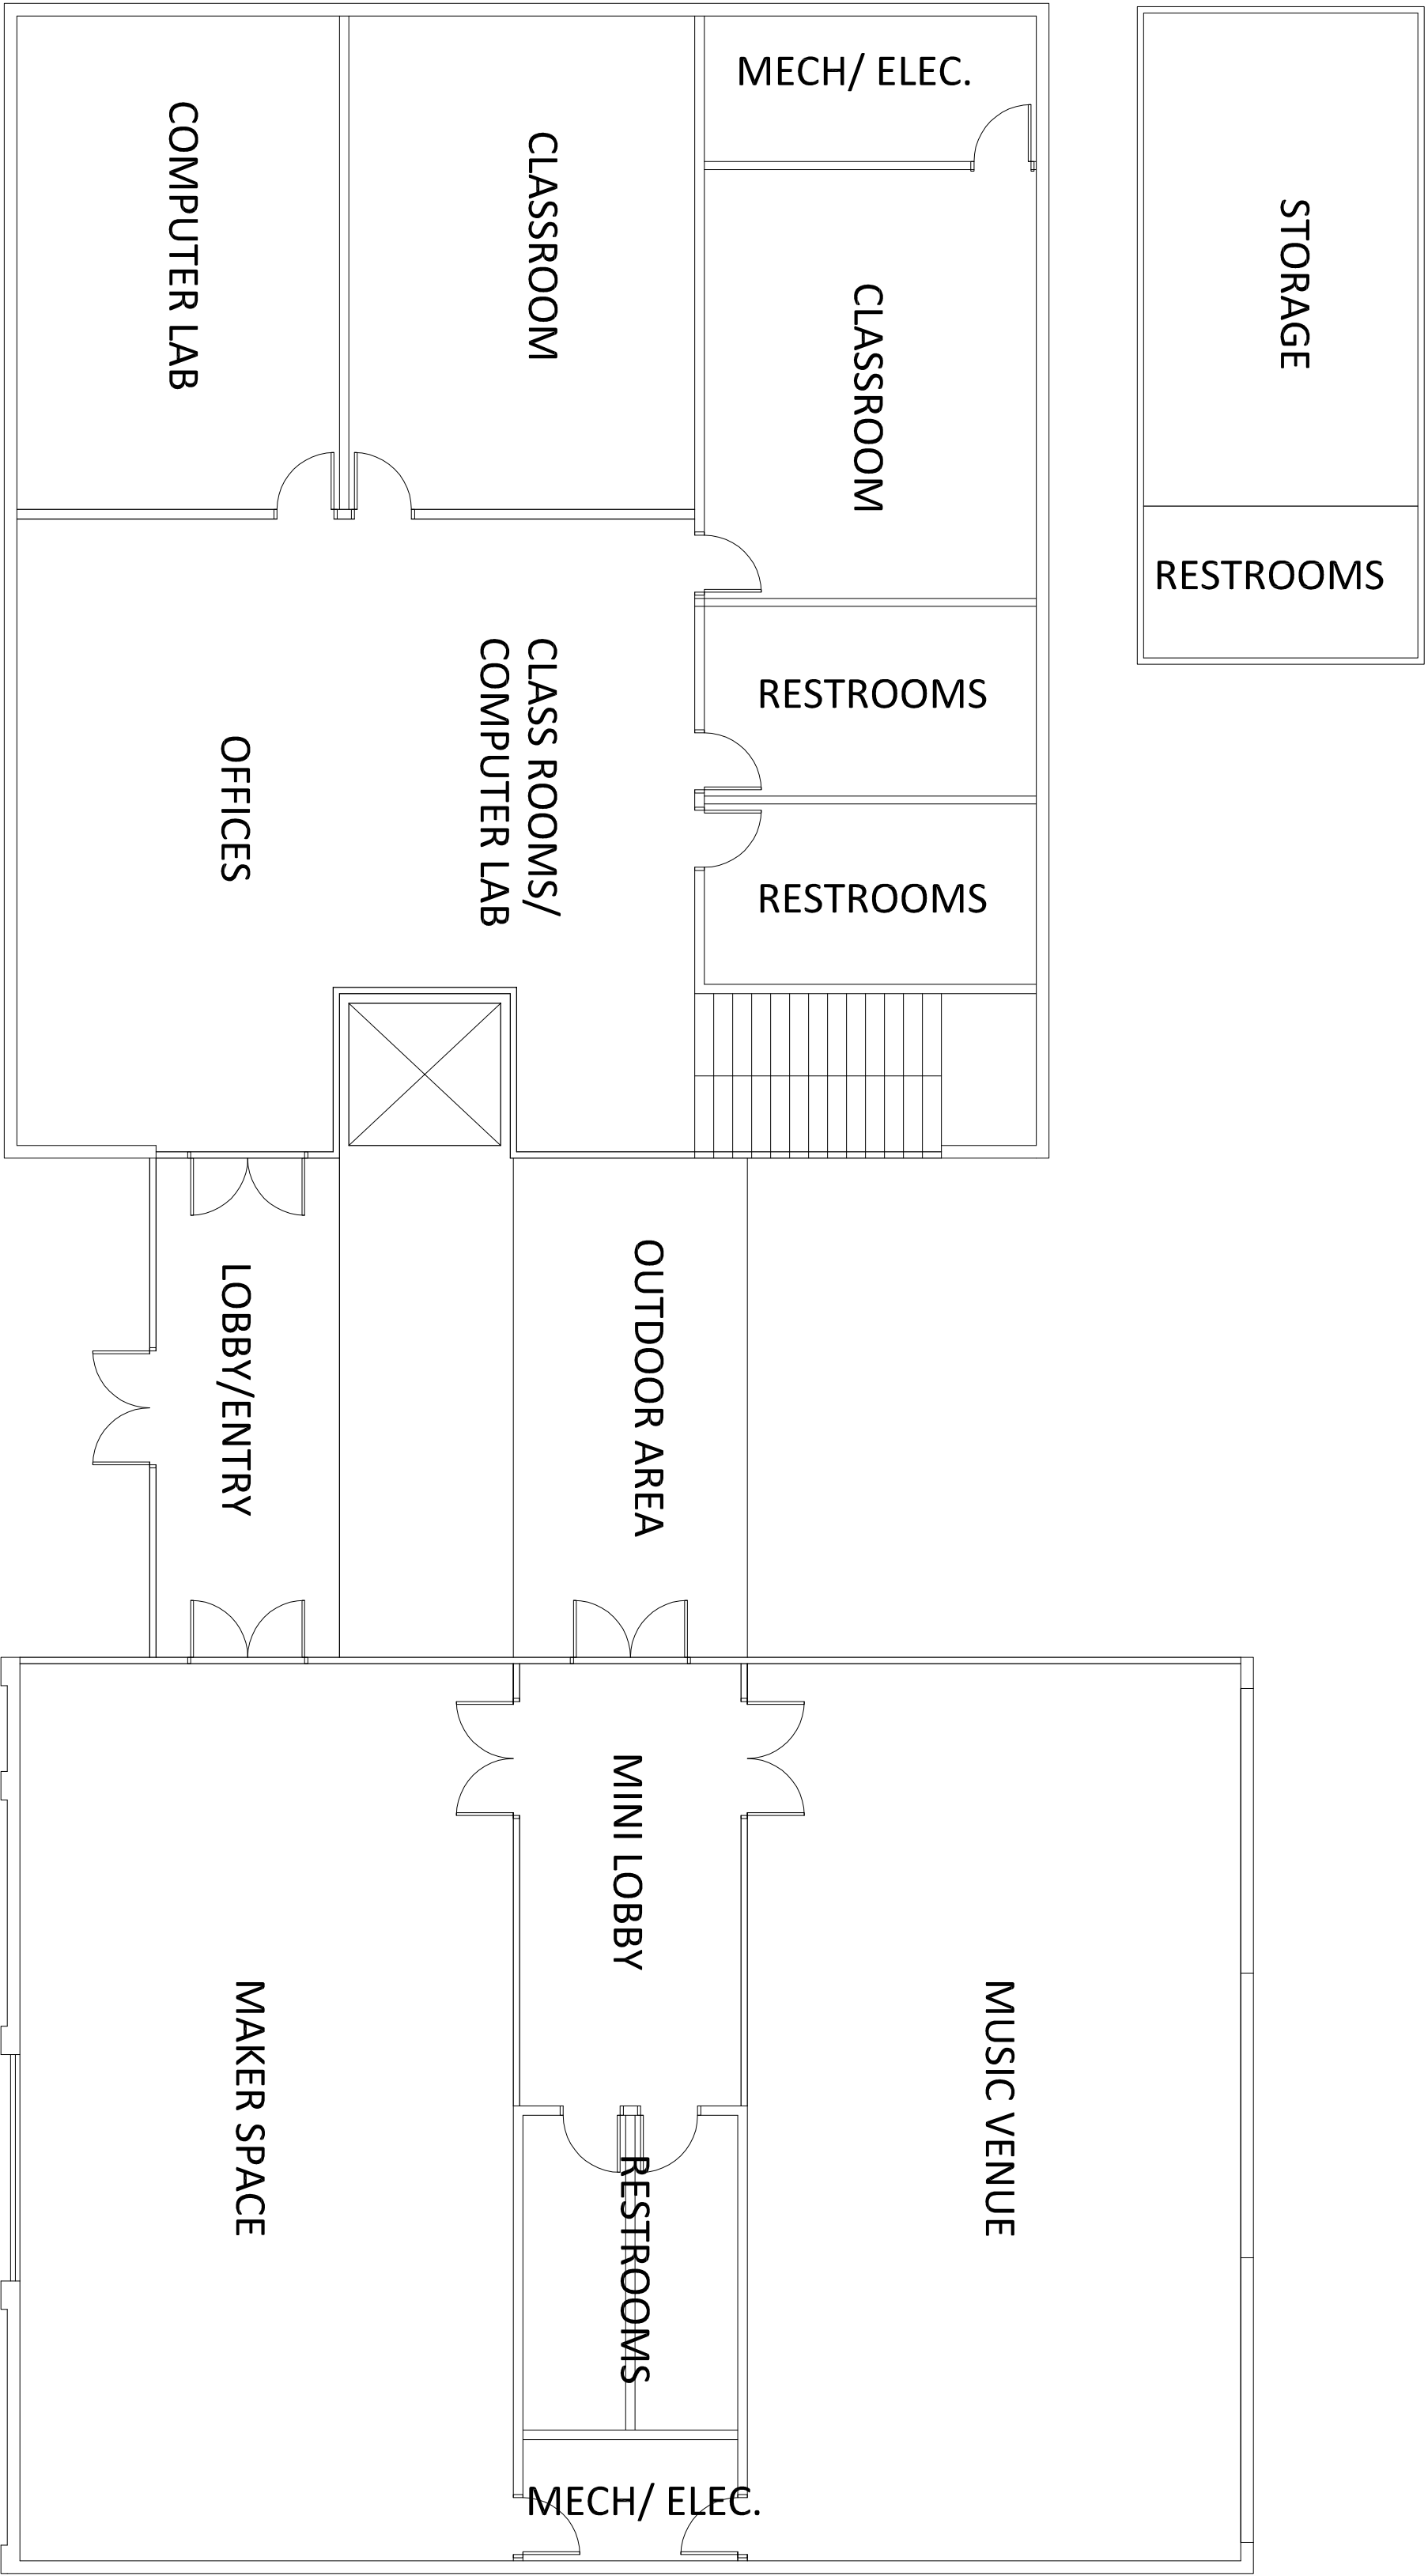

EXISTING PLAN

